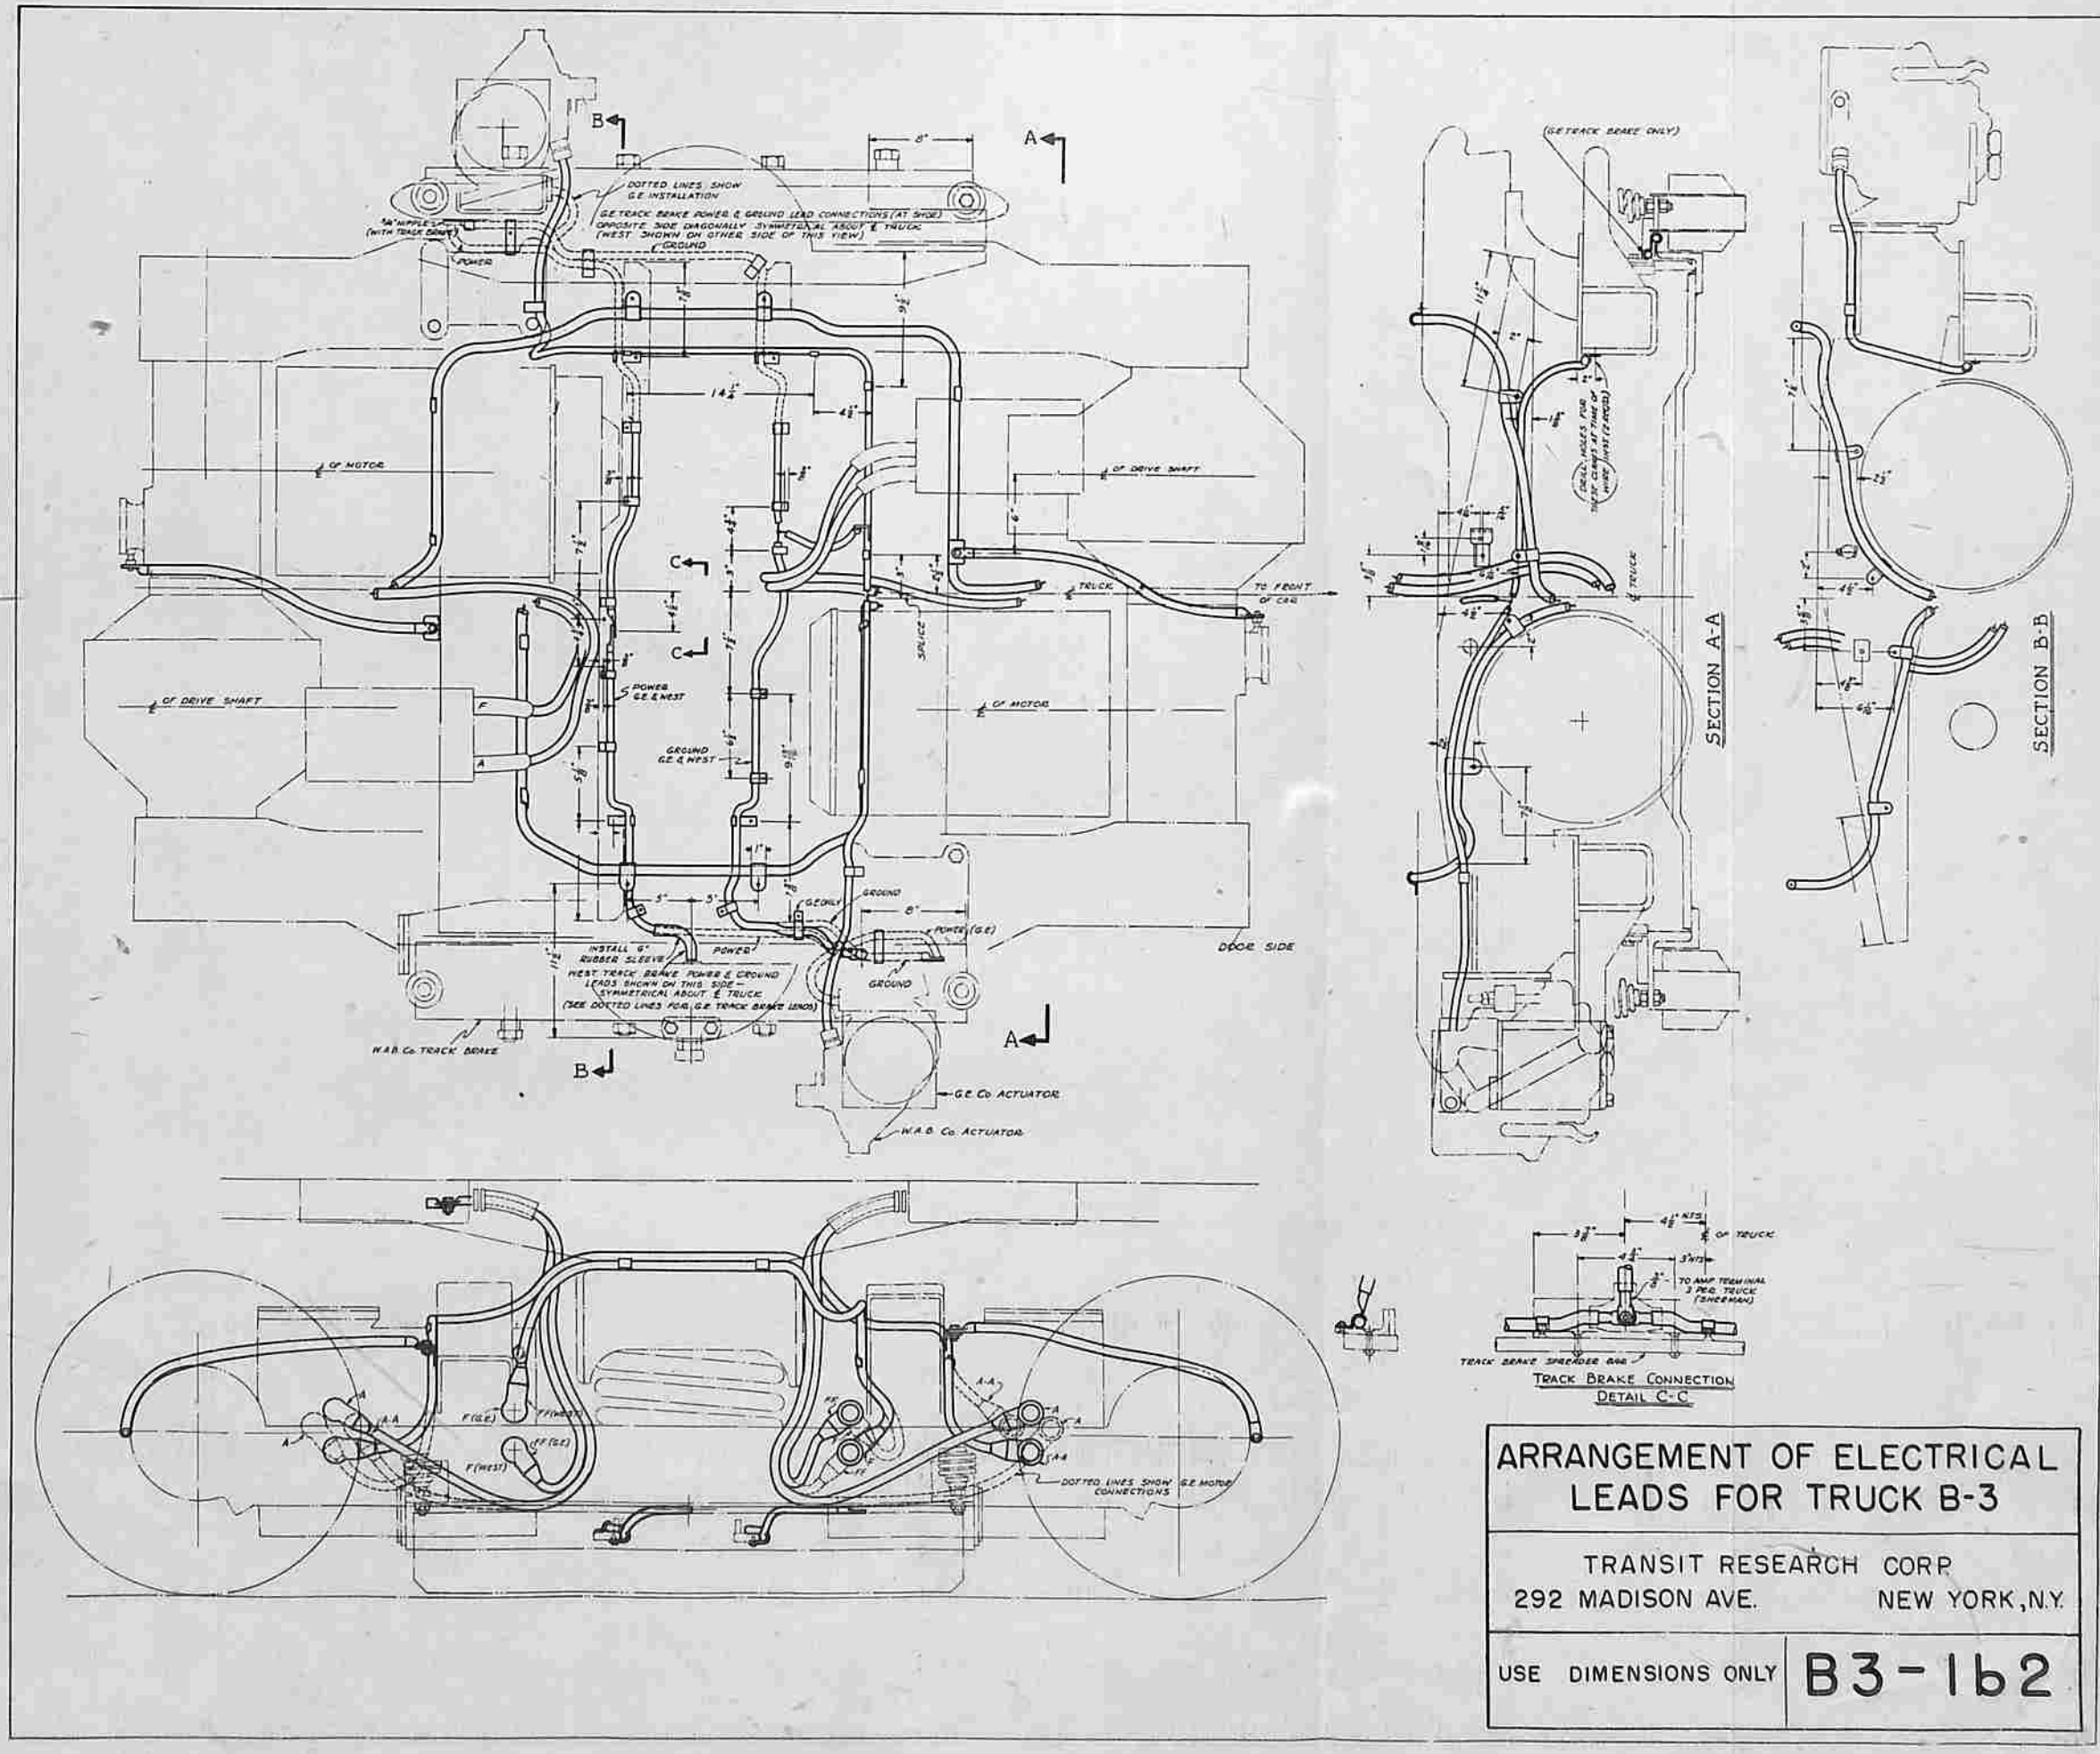

ARRANGEMENT OF ELECTRICAL LEADS FOR TRUCK B-3

TRANSIT RESEARCH CORP.
292 MADISON AVE. NEW YORK, N.Y.

USE DIMENSIONS ONLY

B3-1b2